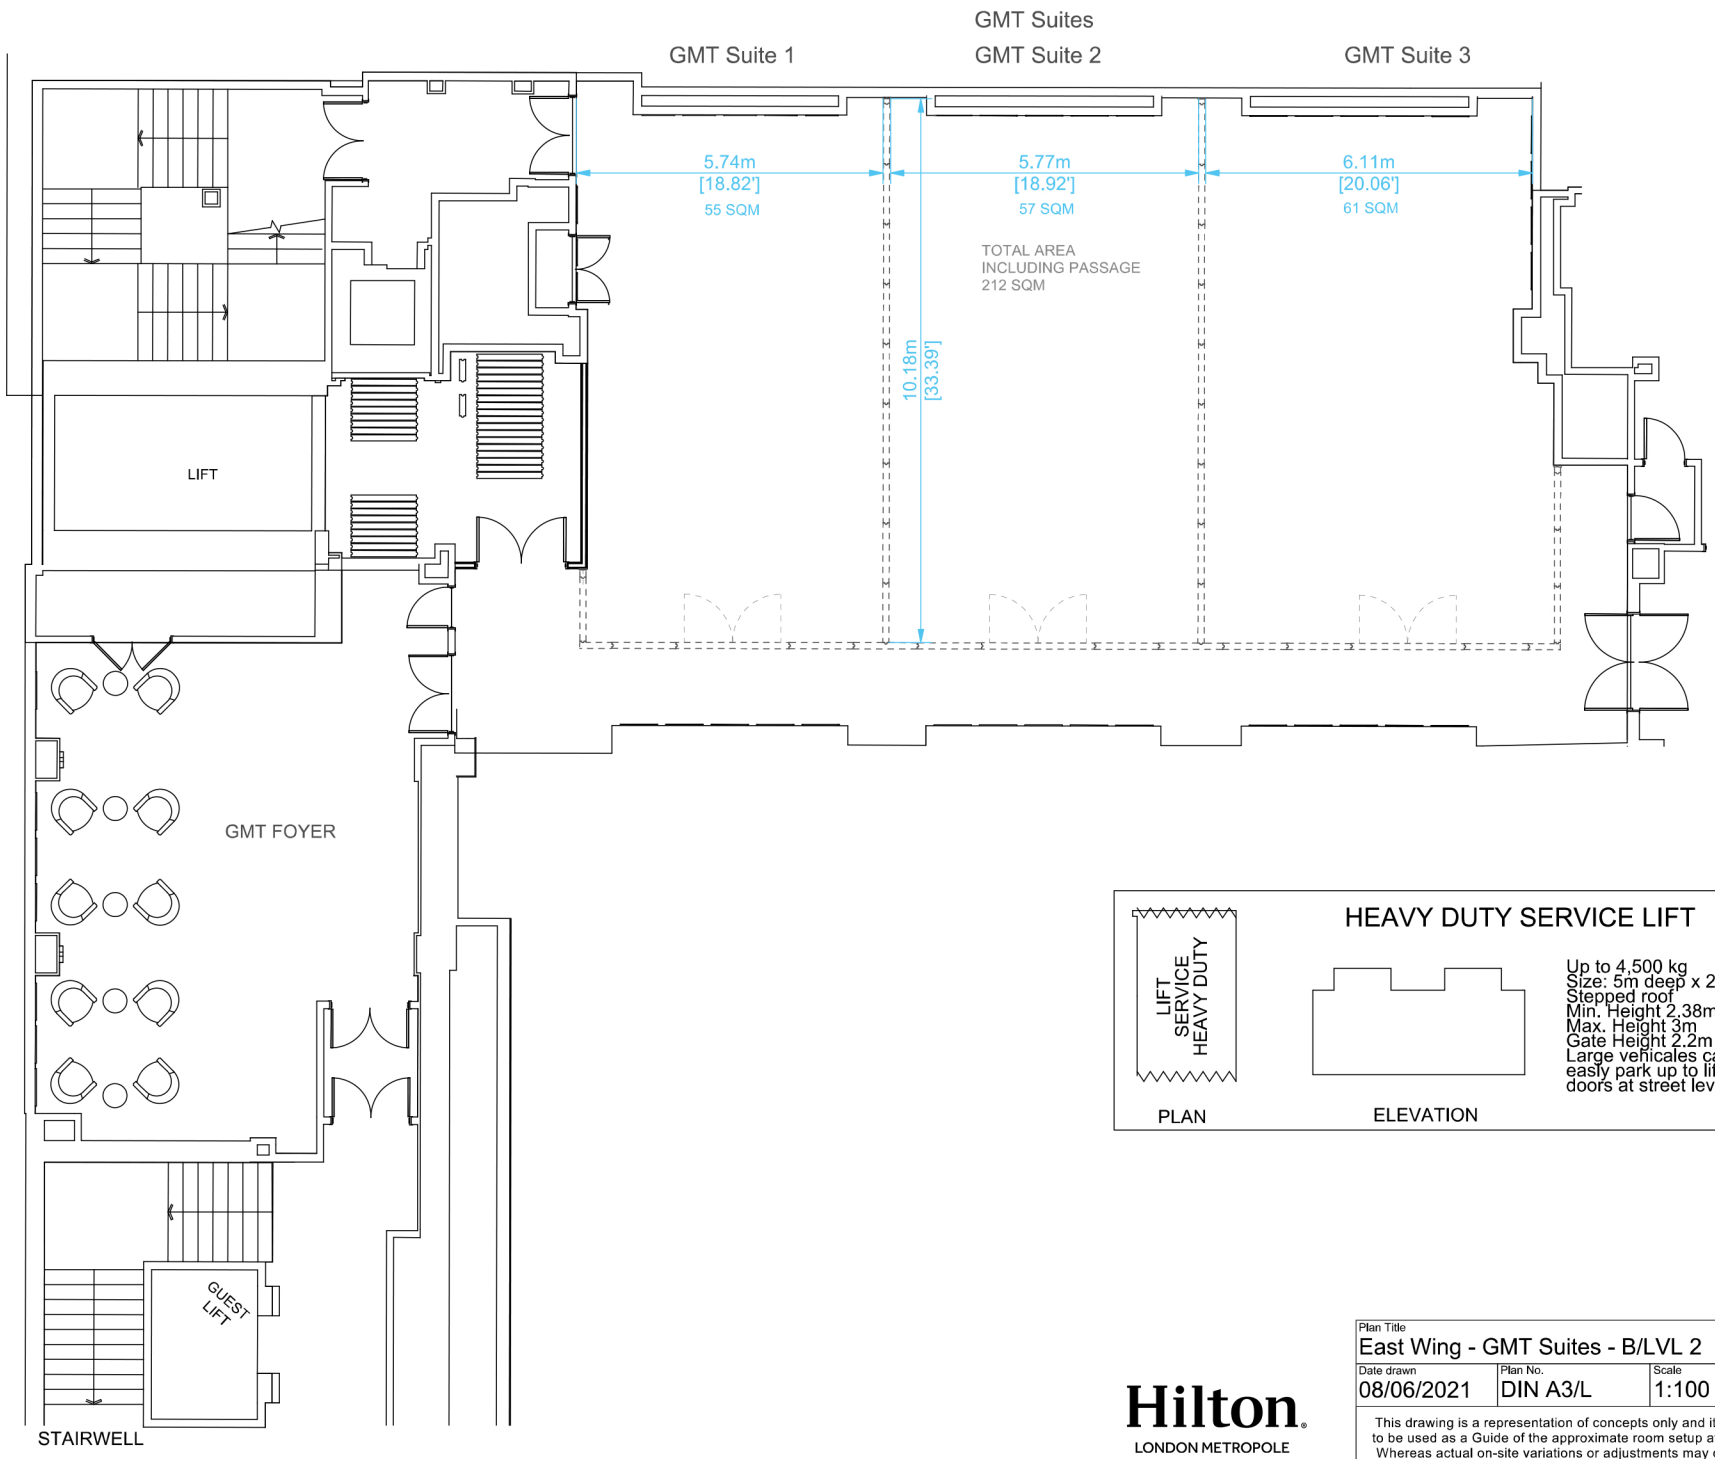

HEAVY DUTY SERVICE LIFT

PLAN

ELEVATION

Up to 4,500 kg
Size: 5m deep x 2.3m wide
Stepped roof
Min. Height 2.38m
Max. Height 3m
Gate Height 2.2m
Large vehicales can easily park up to lift doors at street level

1 EAST WING - GMT SUITES - B LVL 2
Scale: 1:100

Hilton
LONDON METROPOLE

Plan Title		
East Wing - GMT Suites - B/LVL 2		
Date drawn	Plan No.	Scale
08/06/2021	DIN A3/L	1:100

This drawing is a representation of concepts only and it is intended to be used as a Guide of the approximate room setup at this facility. Whereas actual on-site variations or adjustments may occur, Hilton cannot be held responsible for submitting this as an exact plan. This drawing is the property of Hilton and any reproduction of use without written consent is prohibited.