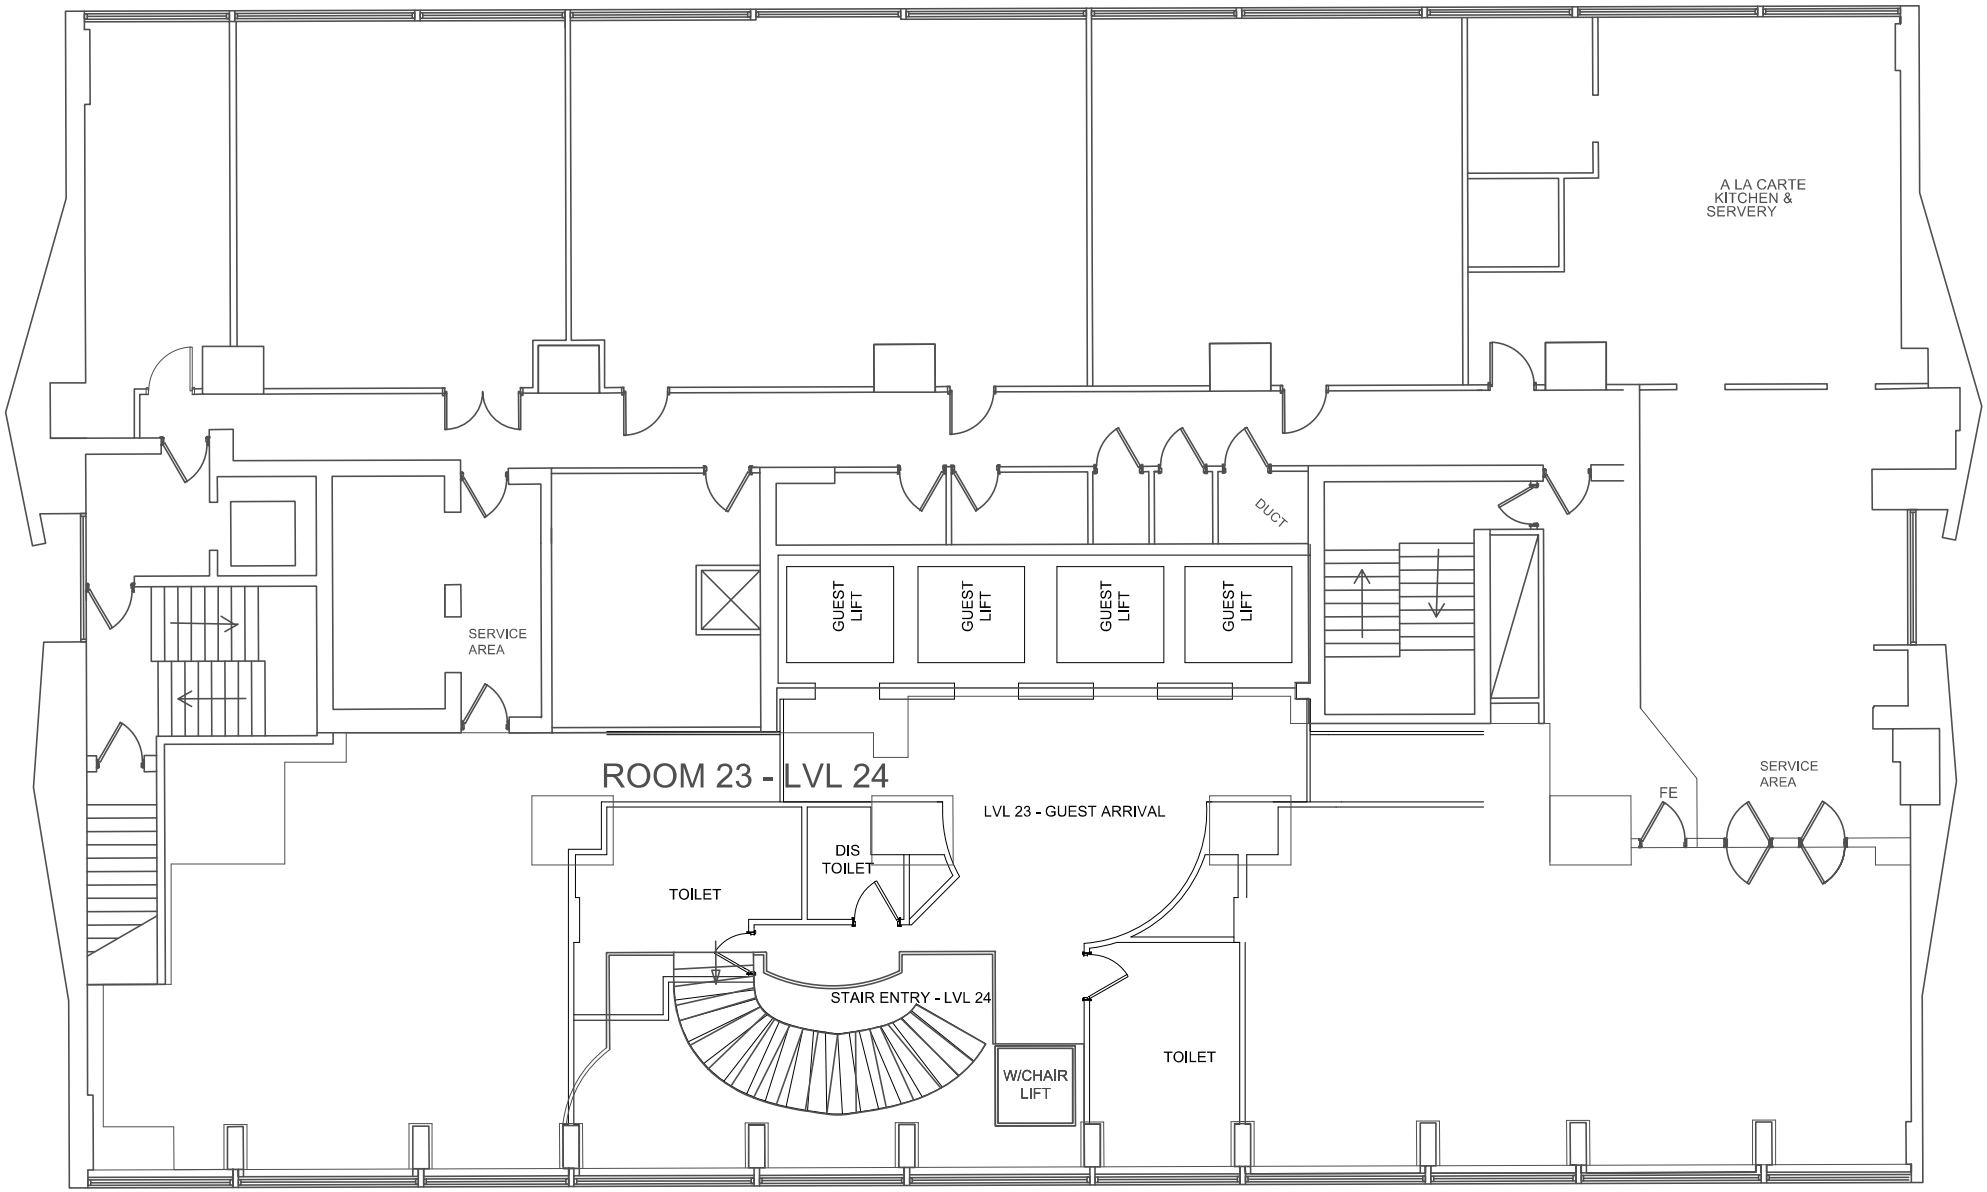

1 TOWER - ROOM 23 - LVL 23 / 24
Scale: 1:100

Hilton
LONDON METROPOLE

Plan Title		
Tower - Room 23 - LVL 23 / 24		
Date drawn	Plan No.	Scale
08/06/2021	DIN A3/L	1:100

This drawing is a representation of concepts only and it is intended to be used as a Guide of the approximate room setup at this facility. Whereas actual on-site variations or adjustments may occur, Hilton cannot be held responsible for submitting this as an exact plan. This drawing is the property of Hilton and any reproduction of use without written consent is prohibited.

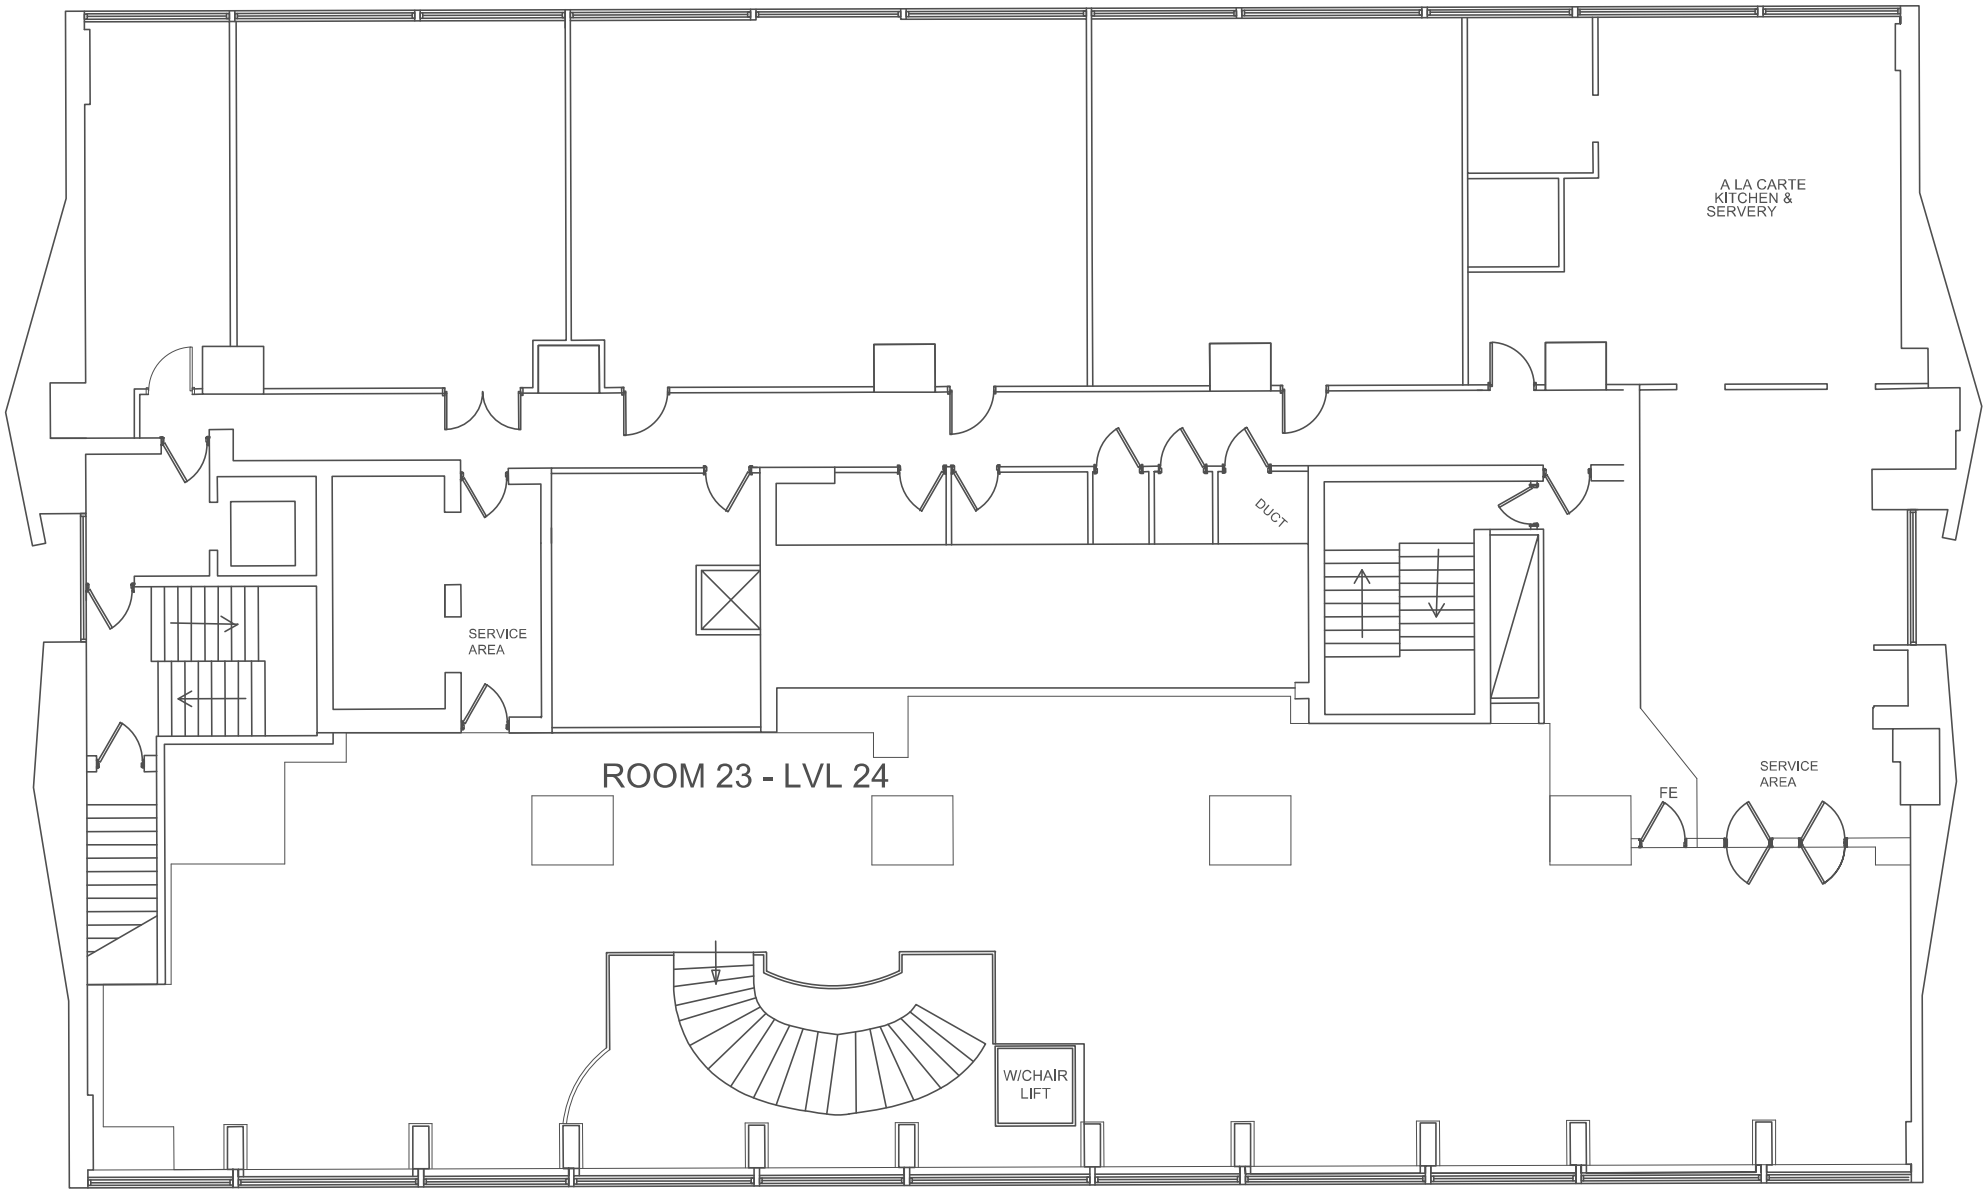

1 TOWER - ROOM 23 - LVL 23 / 24
Scale: 1:100

Hilton
LONDON METROPOLE

Plan Title		
Tower - Room 23 - LVL 23 / 24		
Date drawn	Plan No.	Scale
08/06/2021	DIN A3/L	1:100

This drawing is a representation of concepts only and it is intended to be used as a Guide of the approximate room setup at this facility. Whereas actual on-site variations or adjustments may occur, Hilton cannot be held responsible for submitting this as an exact plan. This drawing is the property of Hilton and any reproduction of use without written consent is prohibited.